


Code: SK2-BWS

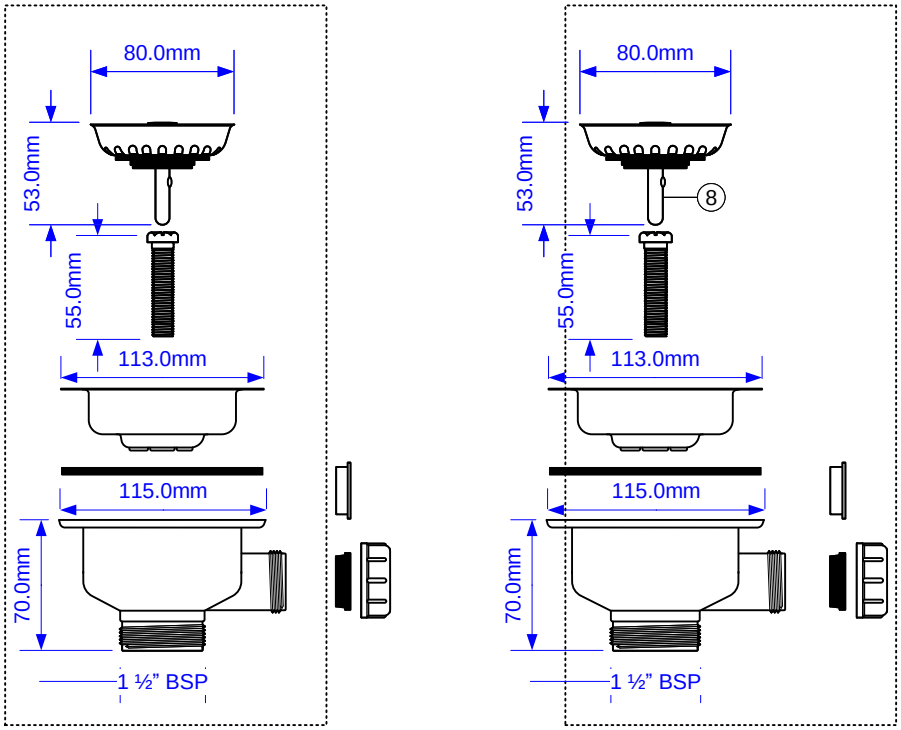

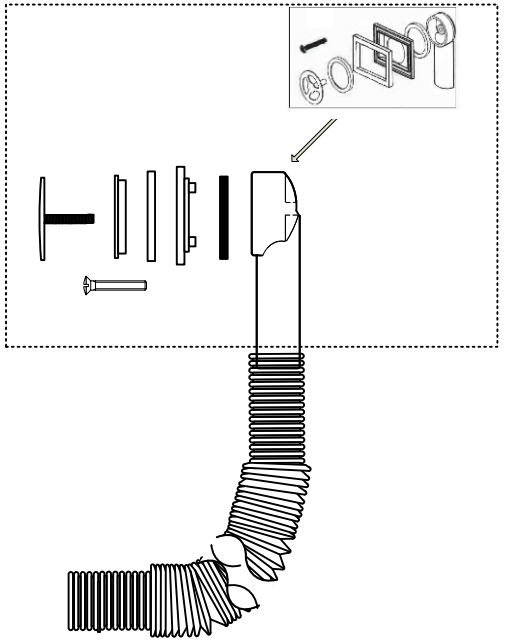

PIPES MAY NEED TO BE CUT TO SUIT INSTALLATION. WHERE OVERFLOW BLANKING PLUG OR WASHER IS NOT REQUIRED, PLEASE DISCARD.

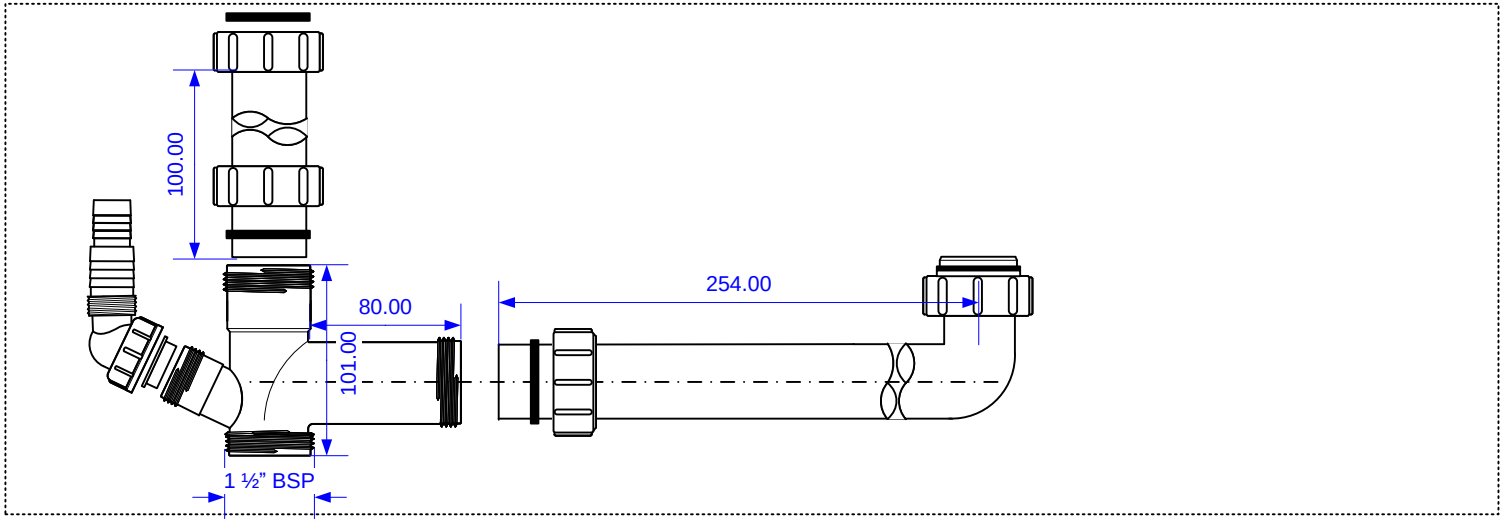

© McALPINE
21/10/2024

Drawing verified correct as of:	DRAWN BY	REVISED	FILENAME
	LH	EE	SK2-BWS.VSD
		SCALE 1: 4	DATE 07/03/2025